NOTES TO CONTRACTORS:
1. ALL CONTRACTORS MUST CONTACT THE FOXBOROUGH PLANNING BOARD AT 508.543.1250 PRIOR TO THE INITIATION OF ANY CONSTRUCTION.

2. A STREET OPENING PERMIT MUST BE OBTAINED FROM THE FOXBOROUGH HIGHWAY DEPARTMENT PRIOR TO ANY WORK OCCURRING IN OR ON ANY STREET (ACCEPTED OR NOT) AFTER THE TOP COURSE OF PAVEMENT IS INSTALLED.

NO.	DATE	DESCRIPTION
2	04-01-2005	DETAILS OF CATCH BASINS MODIFIED/PLANNING BOARD APPROVAL LETTER ADDED
1	01-01-2005	PARCEL A, LOT 5 & LOT 4 MODIFIED / SIDEWALK MOVED TO OTHER SIDE OF LAYOUT / FINISHED GRADES MODIFIED / X-WALK ON COCASSET ST ADDED / DETAIL FOR OUTLET STRUCTURE ADDED/WATER LINE RELOCATED/DROP INLET CBs ADDED AT CB#1 & #2 & DETAIL ADDED/STOCKADE FENCE ADDED/DOGWOODS ADDED AROUND POND

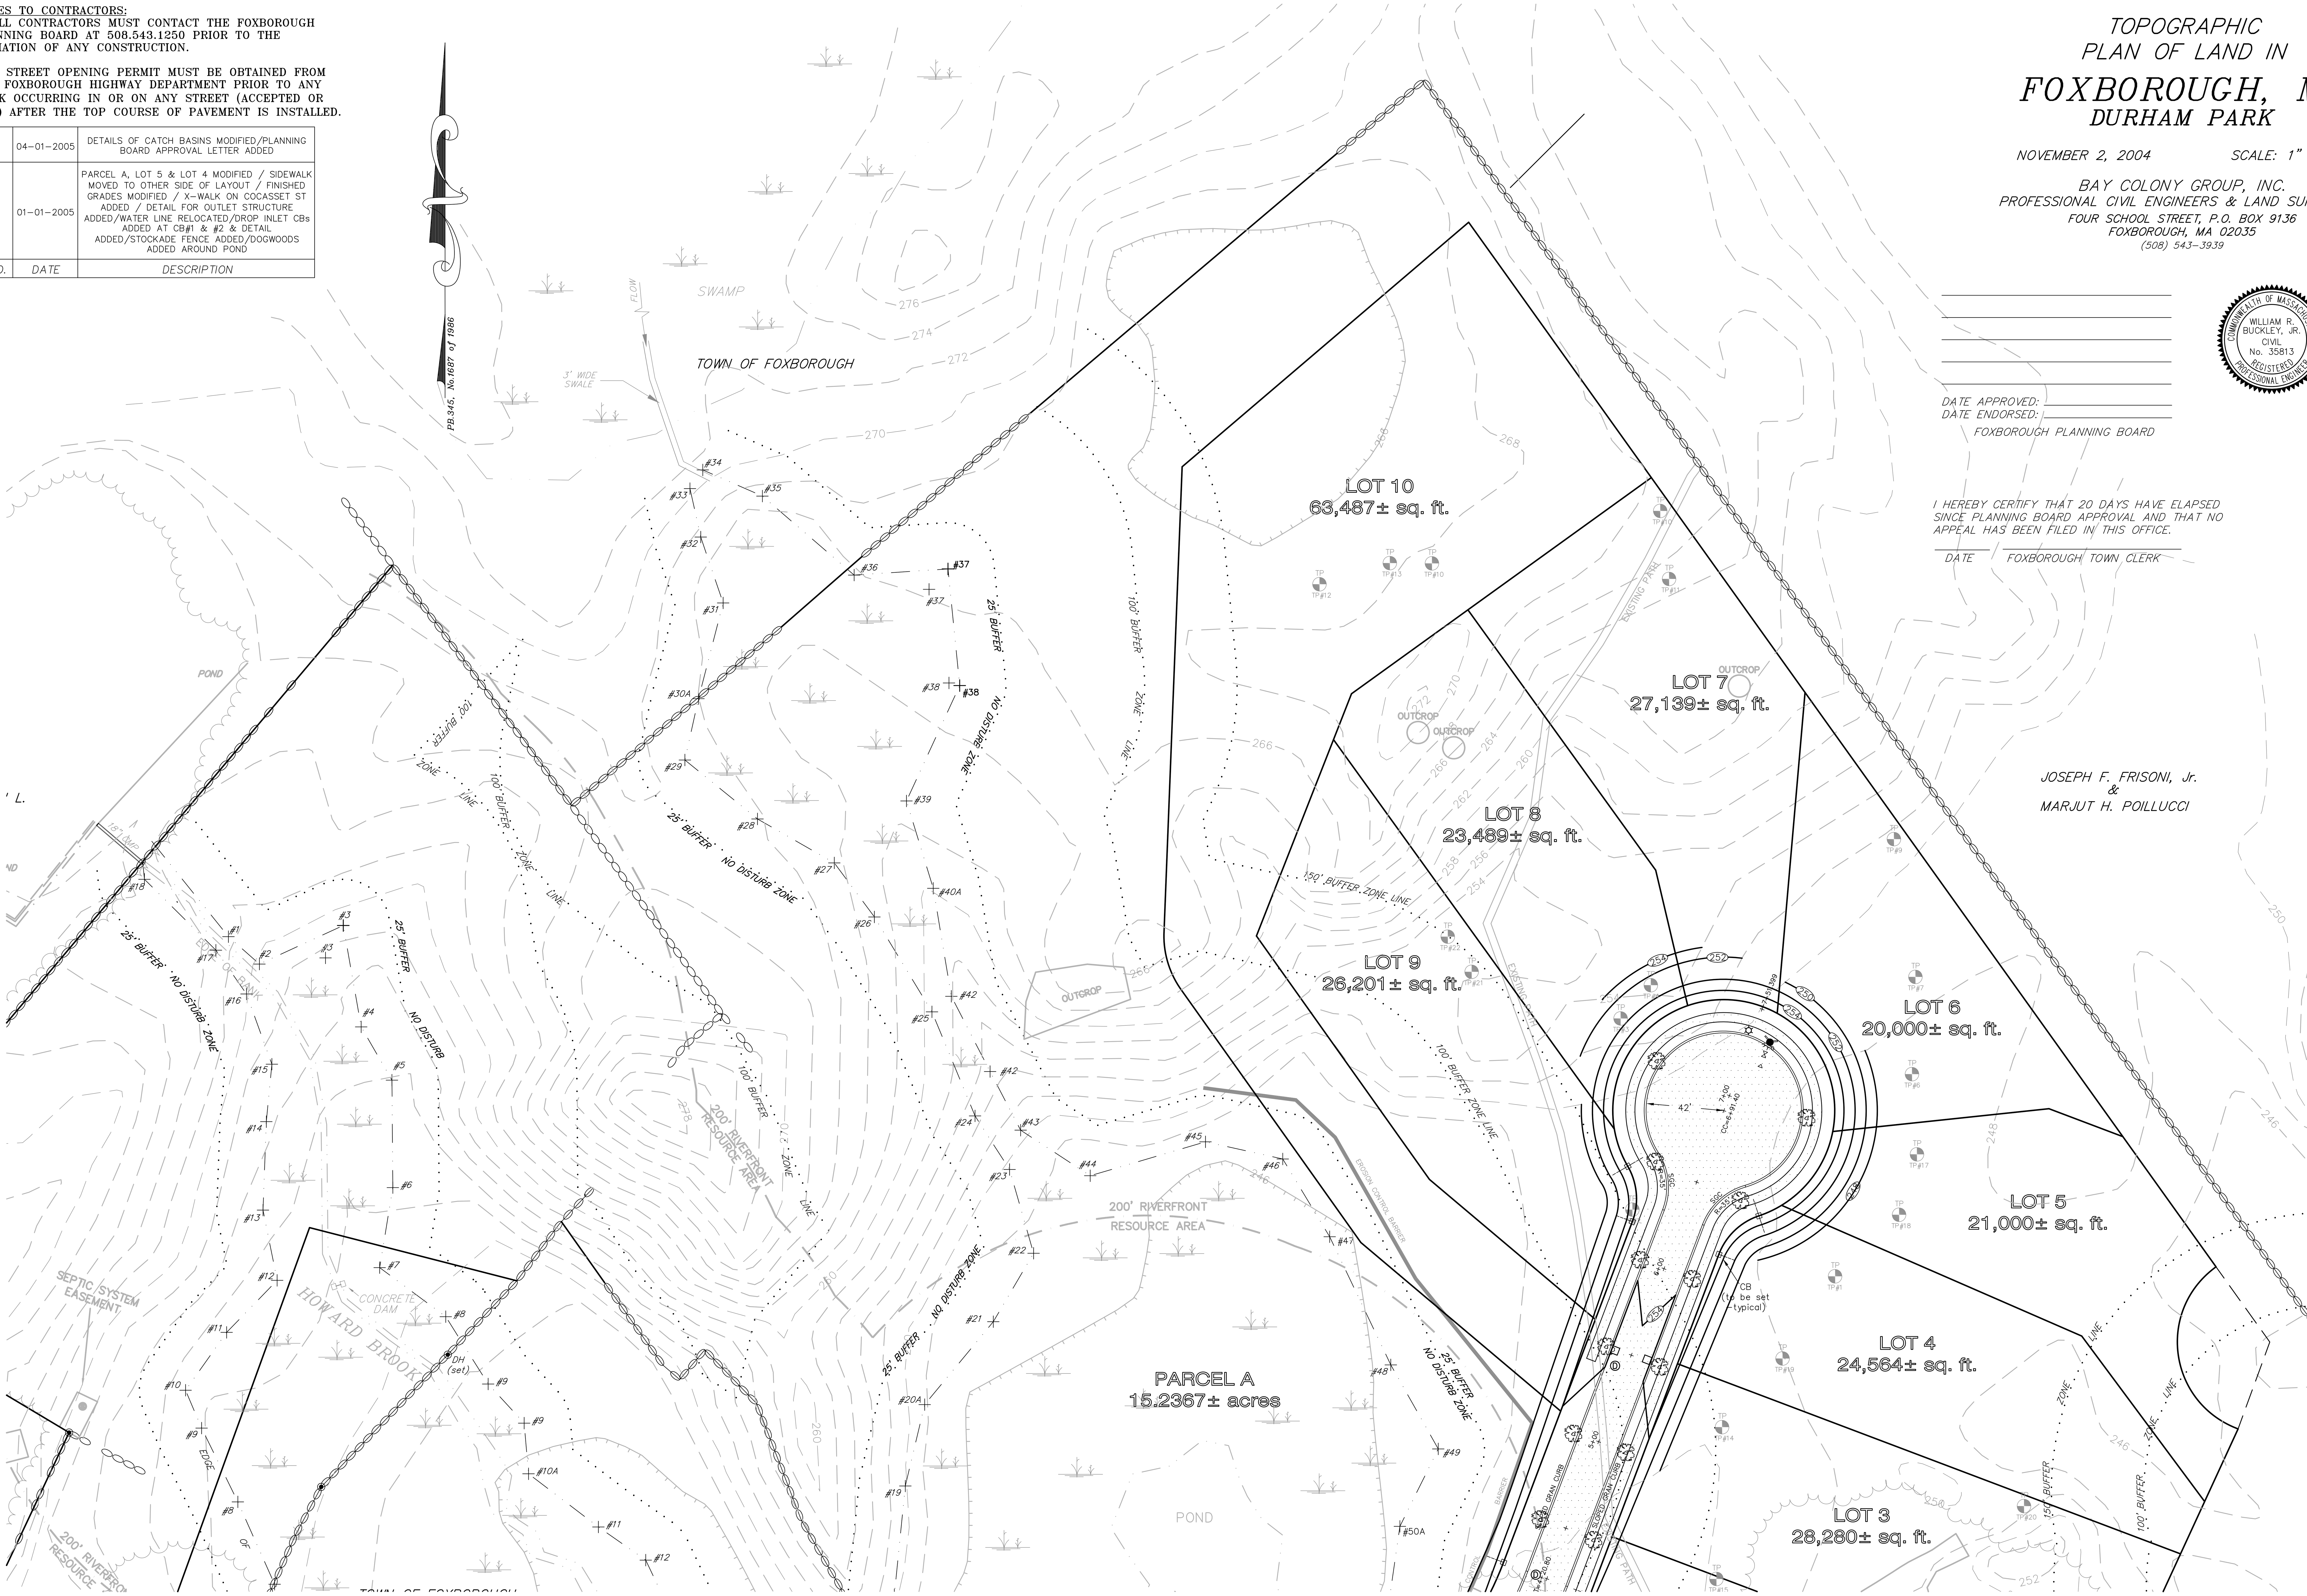

TOPOGRAPHIC PLAN OF LAND IN FOXBOROUGH, MA
DURHAM PARK

NOVEMBER 2, 2004 SCALE: 1" = 40'

BAY COLONY GROUP, INC.
PROFESSIONAL CIVIL ENGINEERS & LAND SURVEYORS
FOUR SCHOOL STREET, P.O. BOX 9136
FOXBOROUGH, MA 02035
(508) 543-3939

COMMONWEALTH OF MASSACHUSETTS
WILLIAM R. BUCKLEY, JR.
CIVIL
No. 35813
REGISTERED
PROFESSIONAL ENGINEER

DATE APPROVED: ____
DATE ENDORSED: ____
FOXBOROUGH PLANNING BOARD

I HEREBY CERTIFY THAT 20 DAYS HAVE ELAPSED SINCE PLANNING BOARD APPROVAL AND THAT NO APPEAL HAS BEEN FILED IN THIS OFFICE.

DATE FOXBOROUGH TOWN CLERK

JOSEPH F. FRISONI, Jr.
&
MARJUT H. POILLUCCI

SHEET 6
990113D